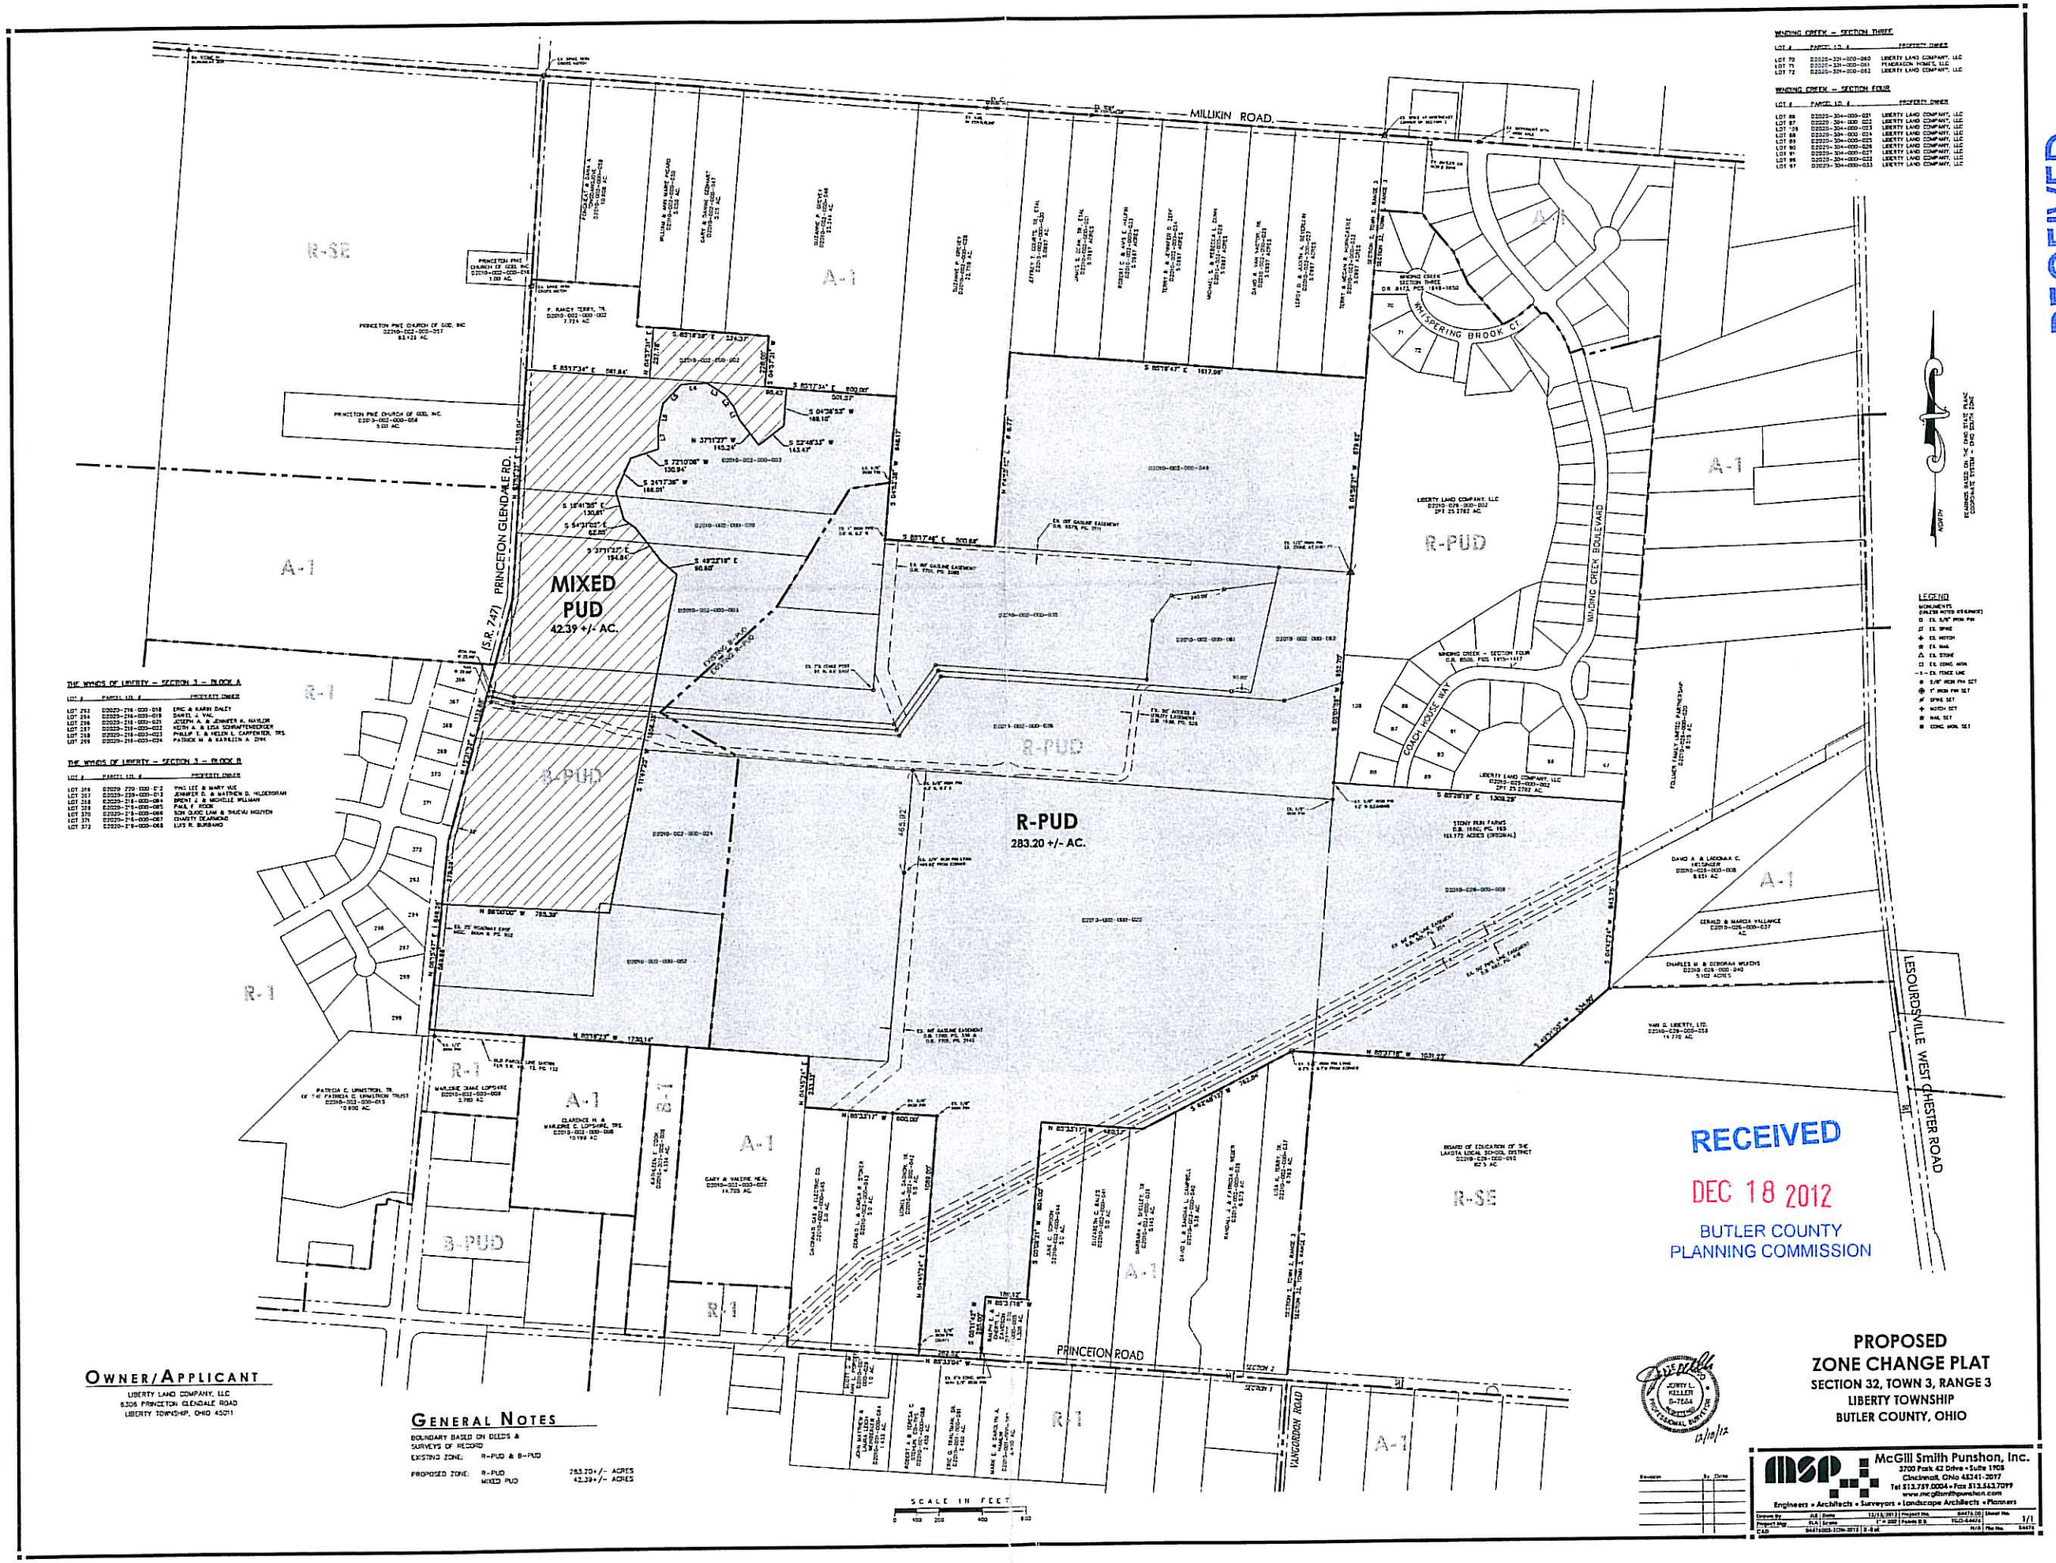

RECEIVED
DEC 18 2012
LIBERTY TOWNSHIP
ZONINGOFFICE

RECEIVED
DEC 18 2012
BUTLER COUNTY
PLANNING COMMISSION

OWNER/APPLICANT

LIBERTY LAND COMPANY, LLC
6305 PRINCETON GLENDALE ROAD
LIBERTY TOWNSHIP, OHIO 45011

GENERAL NOTES

BOUNDARY BASED ON DEEDS & SURVEYS OF RECORD

EXISTING ZONE: R-PUD & B-PUD

PROPOSED ZONE: R-PUD 283.20+/- ACRES
MIXED PUD 42.39+/- ACRES

PROPOSED ZONE CHANGE PLAT

SECTION 32, TOWN 3, RANGE 3
LIBERTY TOWNSHIP
BUTLER COUNTY, OHIO

McGill Smith Punshon, Inc.
3700 Park 42 Drive • Suite 190B
Cincinnati, Ohio 45241-2017
Tel 513.759.0004 • Fax 513.563.7099
www.mcgillsmithpunshon.com
Engineers • Architects • Surveyors • Landscape Architects • Planners